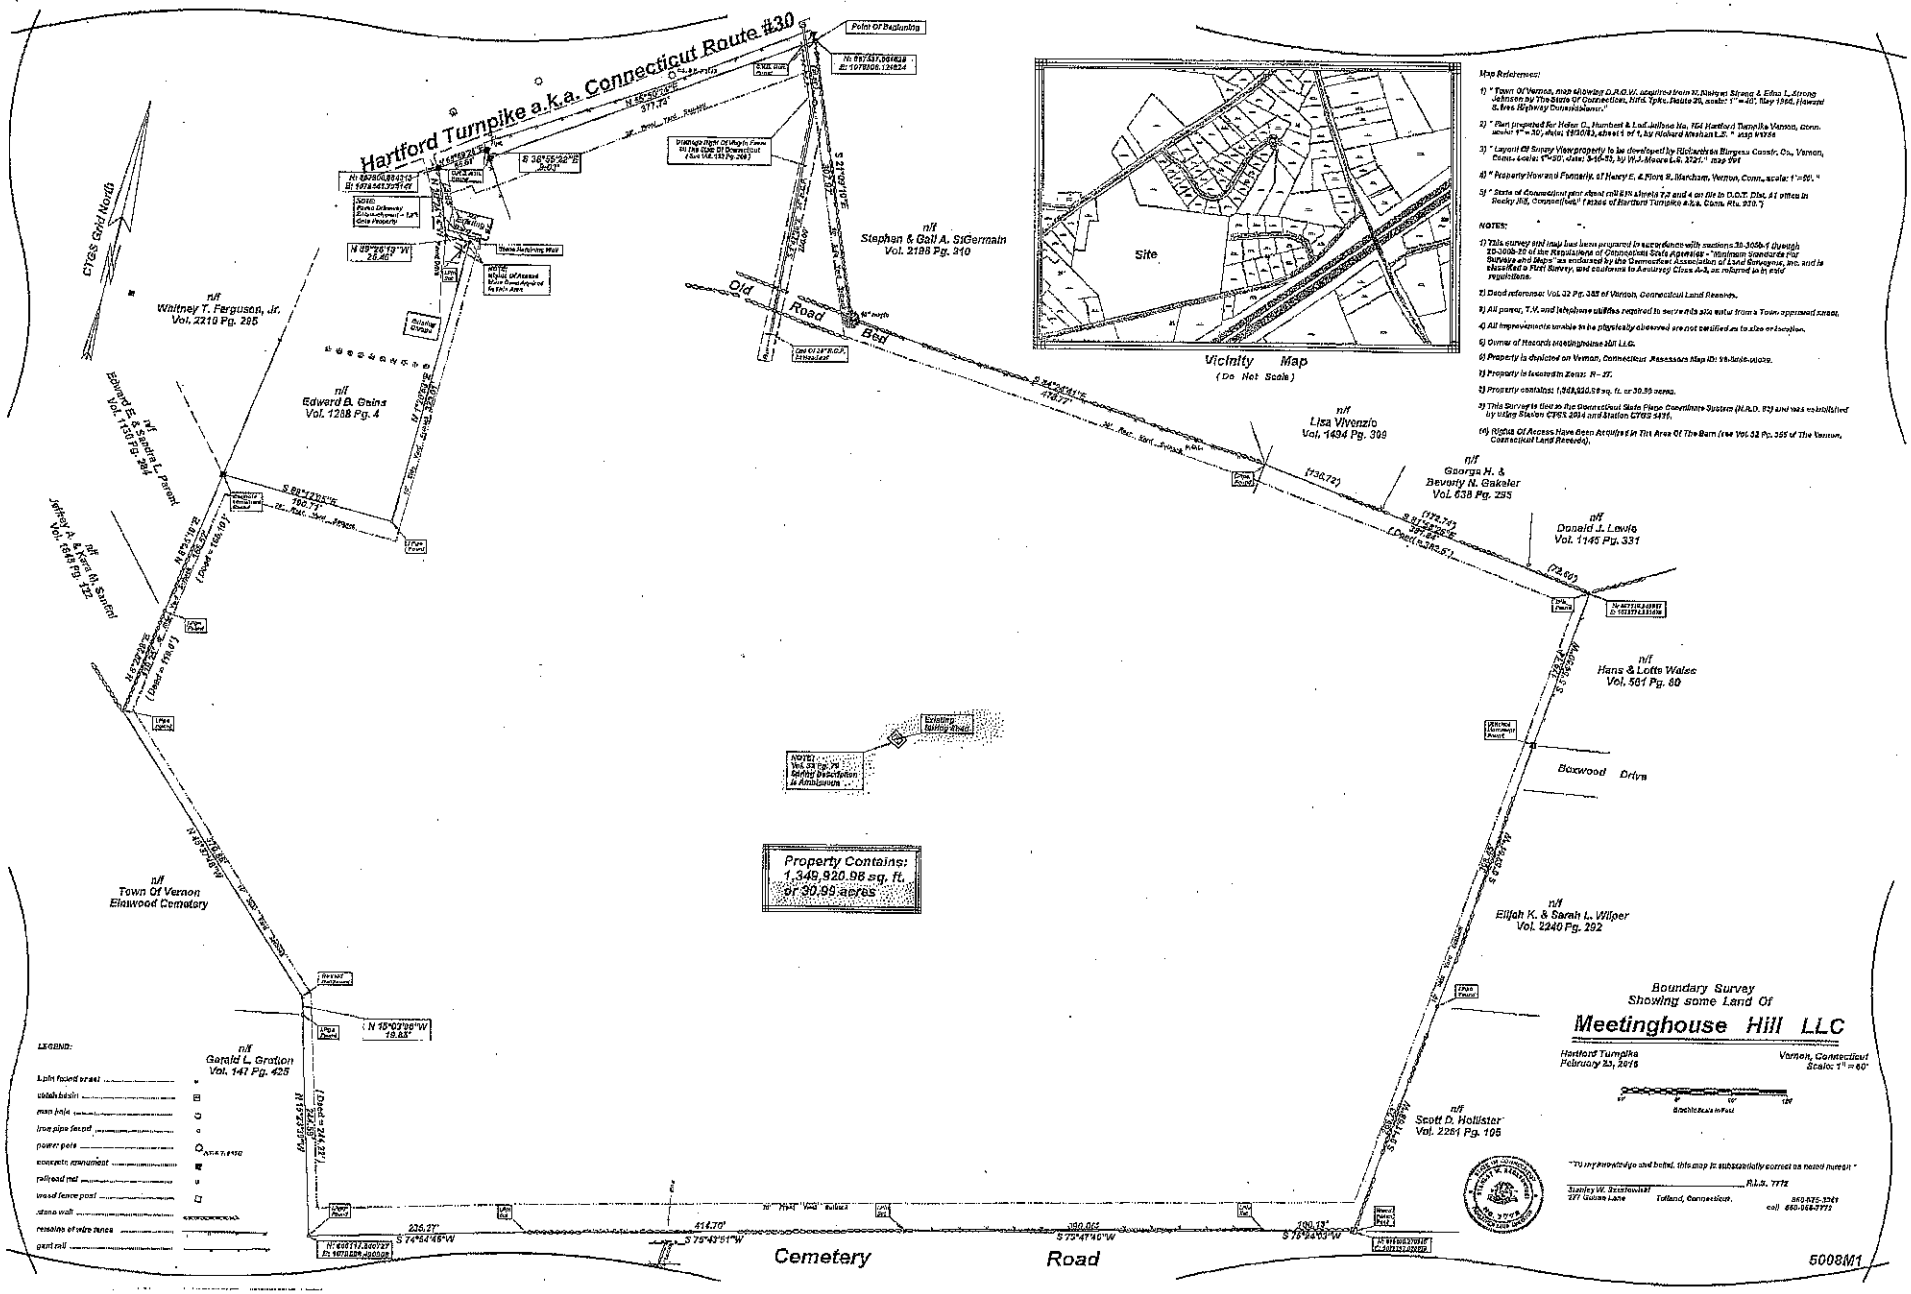

Map References:

1) " Town Of Vernon, map showing D.R.O.W. acquired from H. Nisbet Strong & Edna L. Strong Johnson by The State Of Connecticut, Hrtfd. Tpke., Route 30, scale: 1" = 40', May 1966, Howard S. Ives, Highway Commissioner."

2) " Plan Prepared For: Helen C. Humbert & Lori Jollison No. 164 Hartford Turnpike Vernon, Conn. scale: 1" = 30', date: 12/10/93, sheet 1 of 1, by Richard Wenham L.S. " map #1266

3) " Layout Of Survey Viewproperty to be developed by Richard & Joan Burgess Constr. Co., Vernon, Conn. scale: 1"=30', date: 9-16-93, by W.J. Moore L.S. 2727." map 994

4) " Property Now and Formerly of Henry E. & Flora R. Marcham, Vernon, Conn., scale: 1"=50. "

5) " State of Connecticut plan dated 6/49 sheets 2,3 and 4 on file in D.O.T. Dist. #1 office in Rocky Hill, Connecticut." Bases of Hartford Turnpike a.k.a. Conn. Rte. #30. "

NOTES:

1) This survey and map has been prepared in accordance with sections 20-300b-1 through 20-300b-20 of the Regulations of Connecticut State Agencies - "Minimum Standards for Surveys and Maps" as endorsed by the Connecticut Association of Land Surveyors, Inc. and is classified a First Survey, and conforms to Accuracy Class A-2, as referred to in said regulations.

2) Deed reference: Vol. 33 Pg. 385 of Vernon, Connecticut Land Records.

3) All power, T.V. and telephone utilities required to serve this site exist from a Town approved street.

4) All improvements unable to be physically observed are not certified as to size or location.

5) Owner of Record: Meetinghouse Hill LLC.

6) Property is depicted on Vernon, Connecticut Assessors Map ID: 98-3048-91078.

7) Property is located in Zone: R - 27.

8) Property contains: 1,349,920.98 sq. ft. or 30.99 acres.

9) This Survey is tied to the Connecticut State Plane Coordinate System (N.A.D. 83) and was established by using Station CTRS 2004 and Station CTRS 5471.

10) Rights Of Access Have Been Acquired In The Area Of The Barn (see Vol. 33 Pg. 385 of The Vernon, Connecticut Land Records).

"To my knowledge and belief, this map is substantially correct as noted hereon."

Stanley W. Bzostowski R.L.S. 7772
271 Quinea Lane Tolland, Connecticut. 860-875-3261 cell 860-966-7772